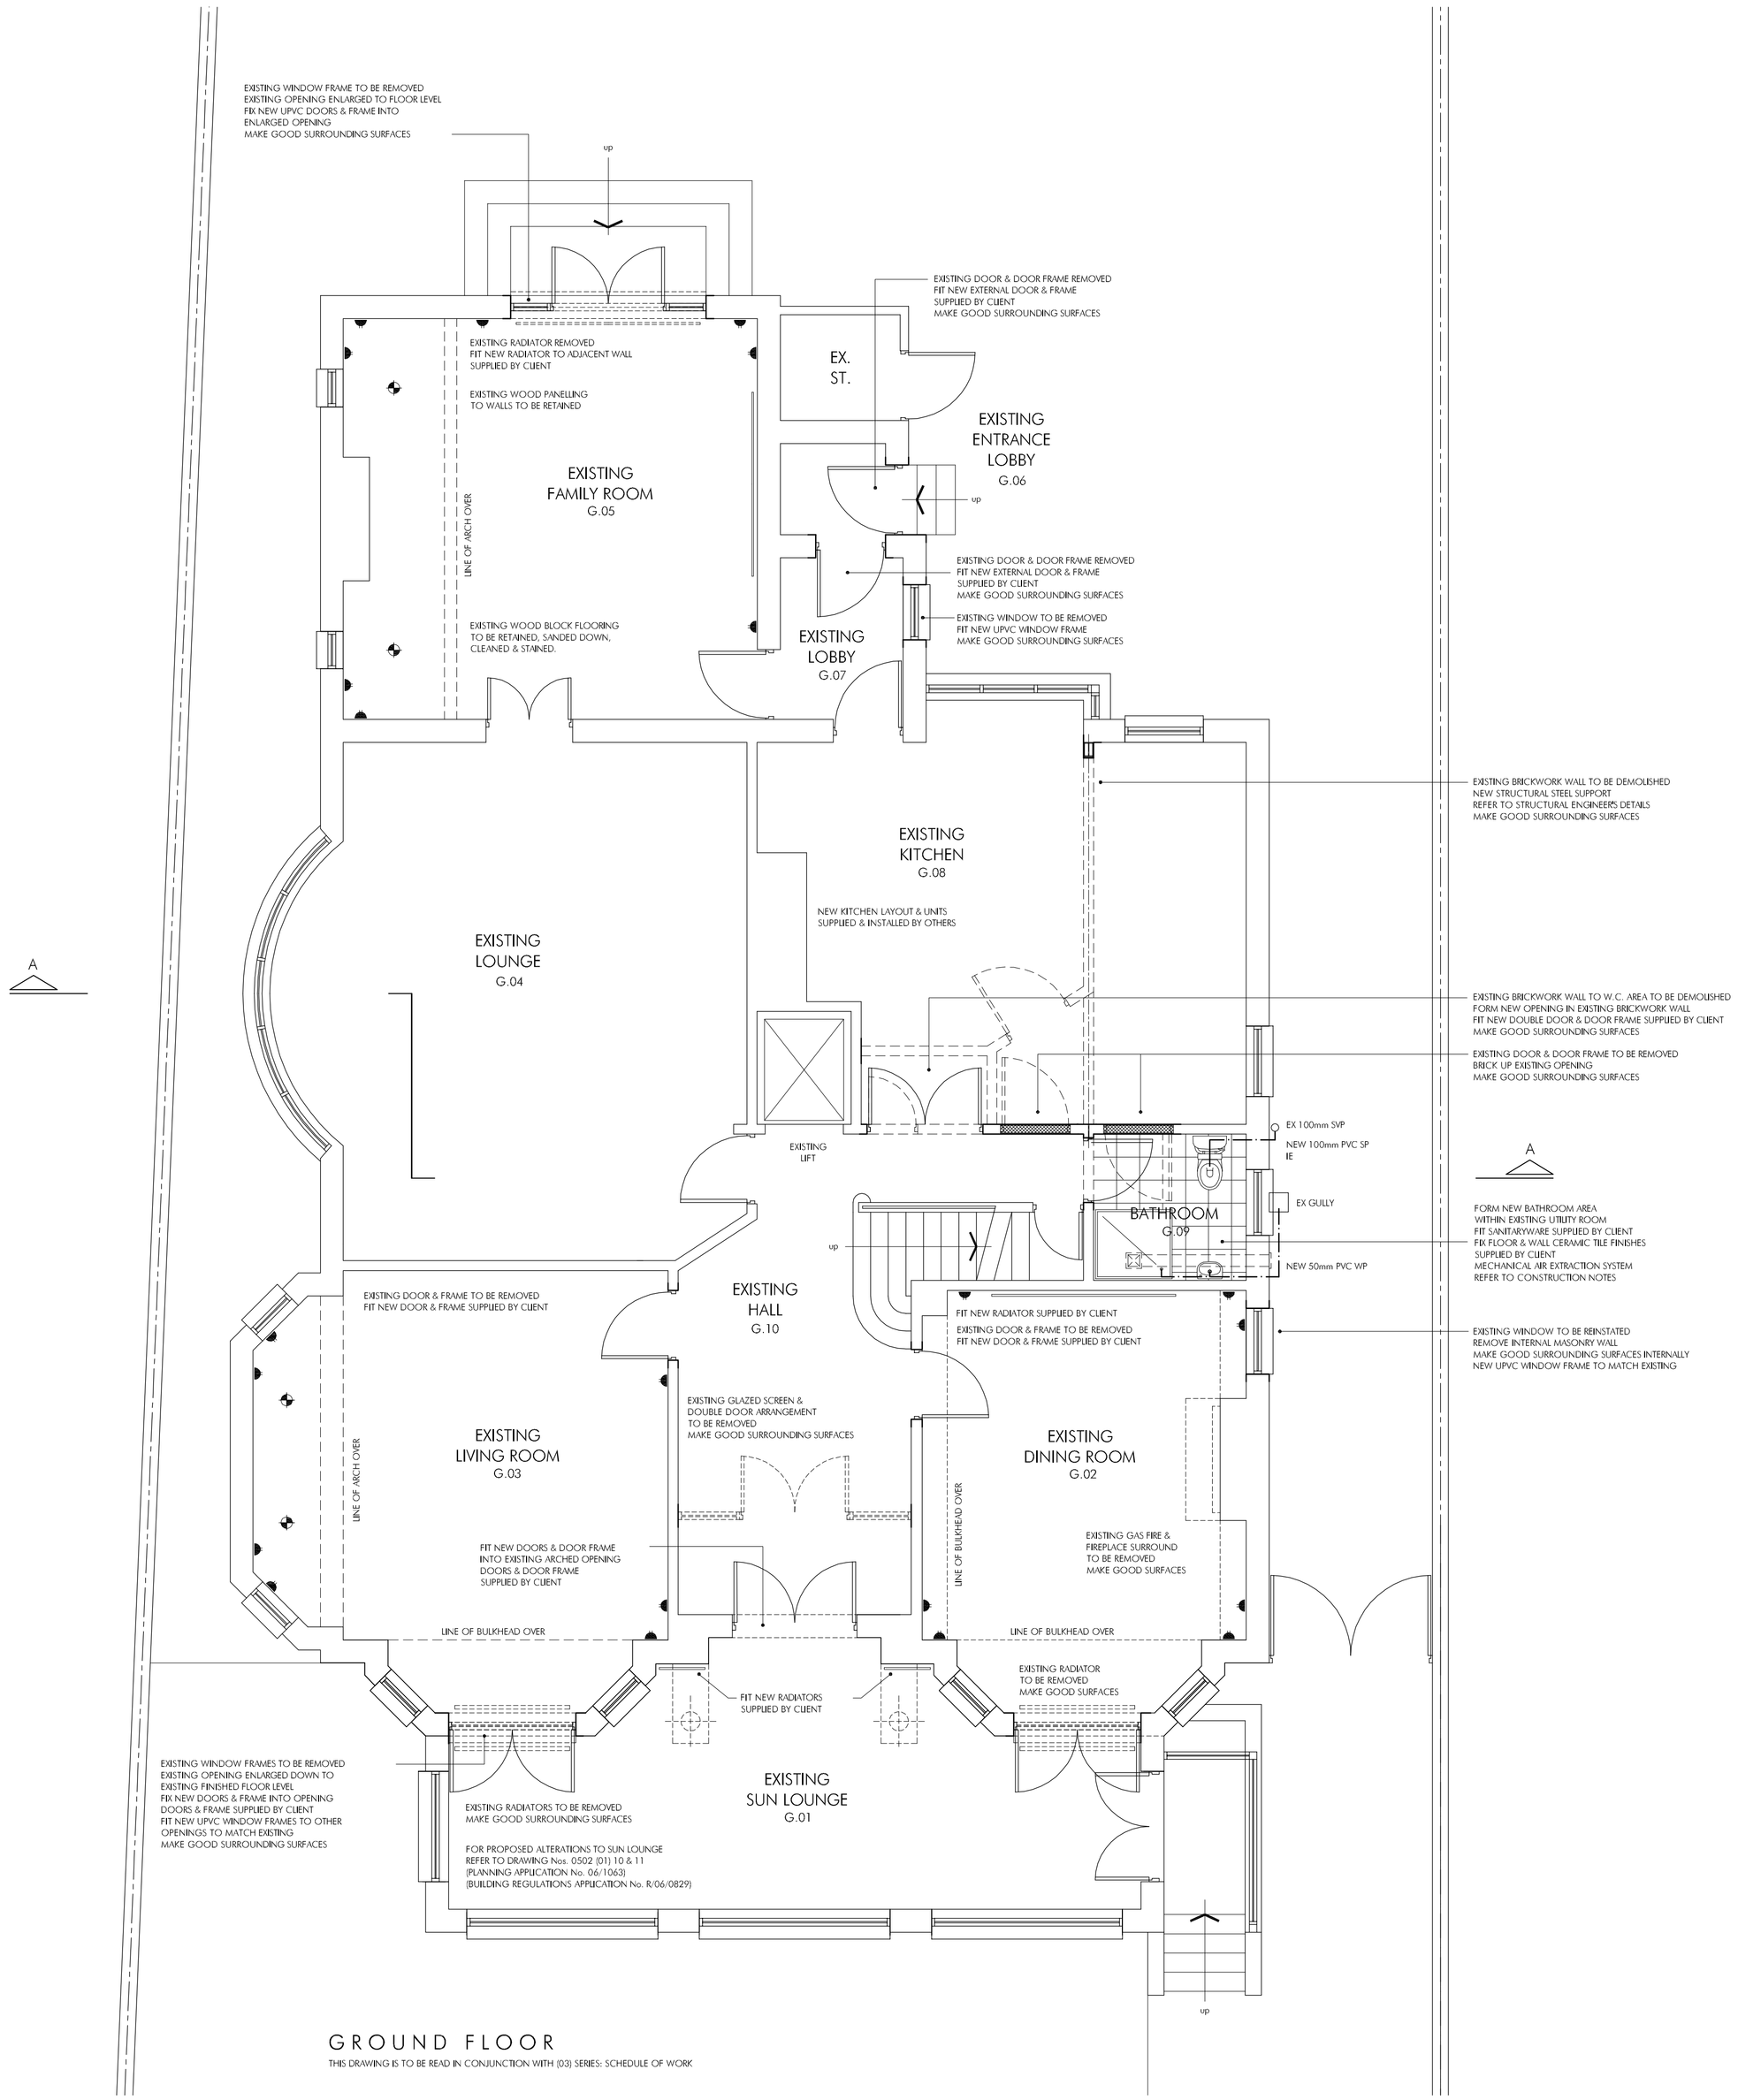

GROUND FLOOR

THIS DRAWING IS TO BE READ IN CONJUNCTION WITH (03) SERIES: SCHEDULE OF WORK

NORTH POINT

ANTHONY HART
DESIGN
LIMITED

32 LAVERTON ROAD
LYTHAM ST. ANNES
LANCASHIRE
FY8 1EW
01253 720551
07951 478818
ahdl.hart@btinternet.com

CLIENT : MR. & MRS. D. HART

PROJECT : ALTERATIONS TO EXISTING RESIDENCE : 291 CLIFTON DRIVE SOUTH LYTHAM ST. ANNES

TITLE : WORKING DRAWING : PROPOSED GROUND FLOOR PLAN

DRAWING NO. : 0704 (02) 01

DATE : 16.07.2007

SCALE : 1:50 @ A1